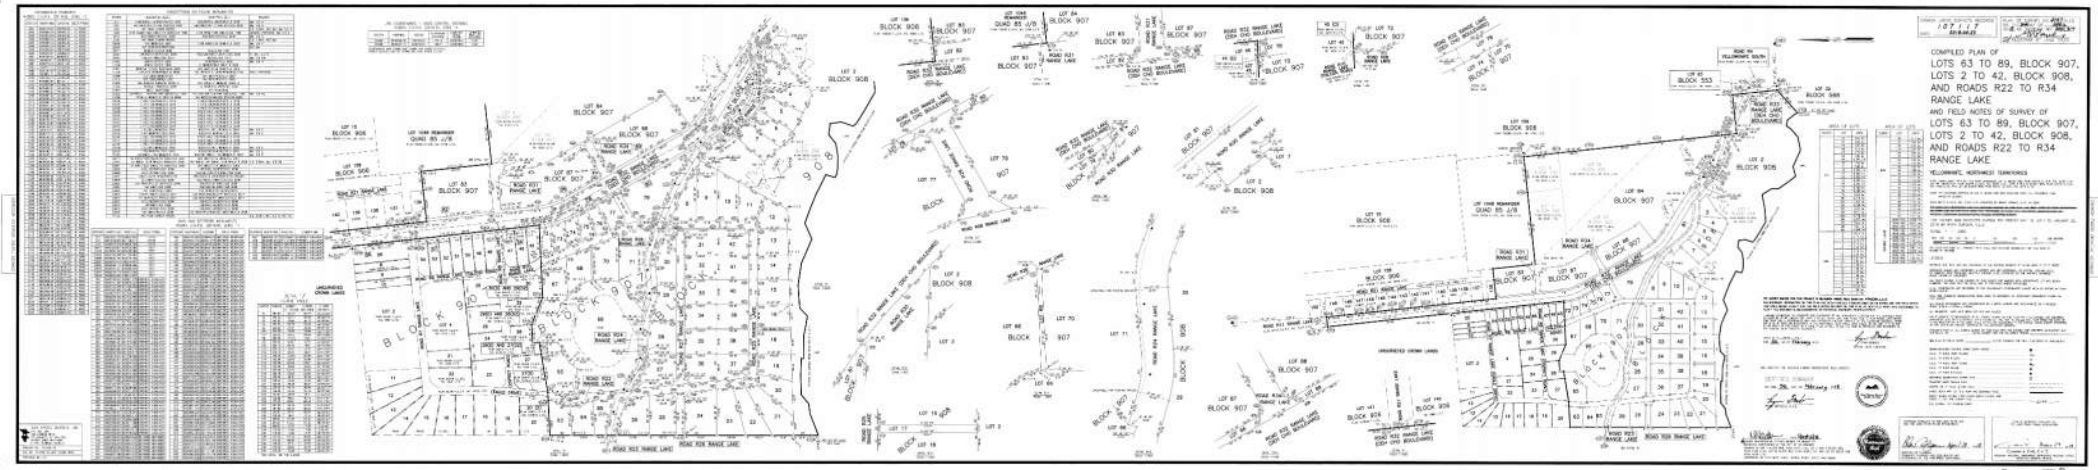
COMPILED PLAN OF
LOTS 63 TO 89, BLOCK 907,
LOTS 2 TO 42, BLOCK 908,
AND ROADS R22 TO R34
RANGE LAKE
AND FIELD NOTES OF SURVEY OF
LOTS 63 TO 89, BLOCK 907,
LOTS 2 TO 42, BLOCK 908,
AND ROADS R22 TO R34
RANGE LAKE
YELLOWKNIFE, NORTHWEST TERRITORIES
BLOCK 907
BLOCK 908
ROAD R22 RANGE LAKE
ROAD R23 RANGE LAKE
ROAD R24 RANGE LAKE
ROAD R25 RANGE LAKE
ROAD R26 RANGE LAKE
ROAD R27 RANGE LAKE
ROAD R28 RANGE LAKE
ROAD R29 RANGE LAKE
ROAD R30 RANGE LAKE
ROAD R31 RANGE LAKE
ROAD R32 RANGE LAKE
ROAD R33 RANGE LAKE
ROAD R34 RANGE LAKE
UNSURVEYED CROWN LANDS